2/14 FASCIA & SOFFIT DETAIL
1 1/2" = 1'-0"

3/14 GUARDRAIL@DECK
1 1/2" = 1'-0"

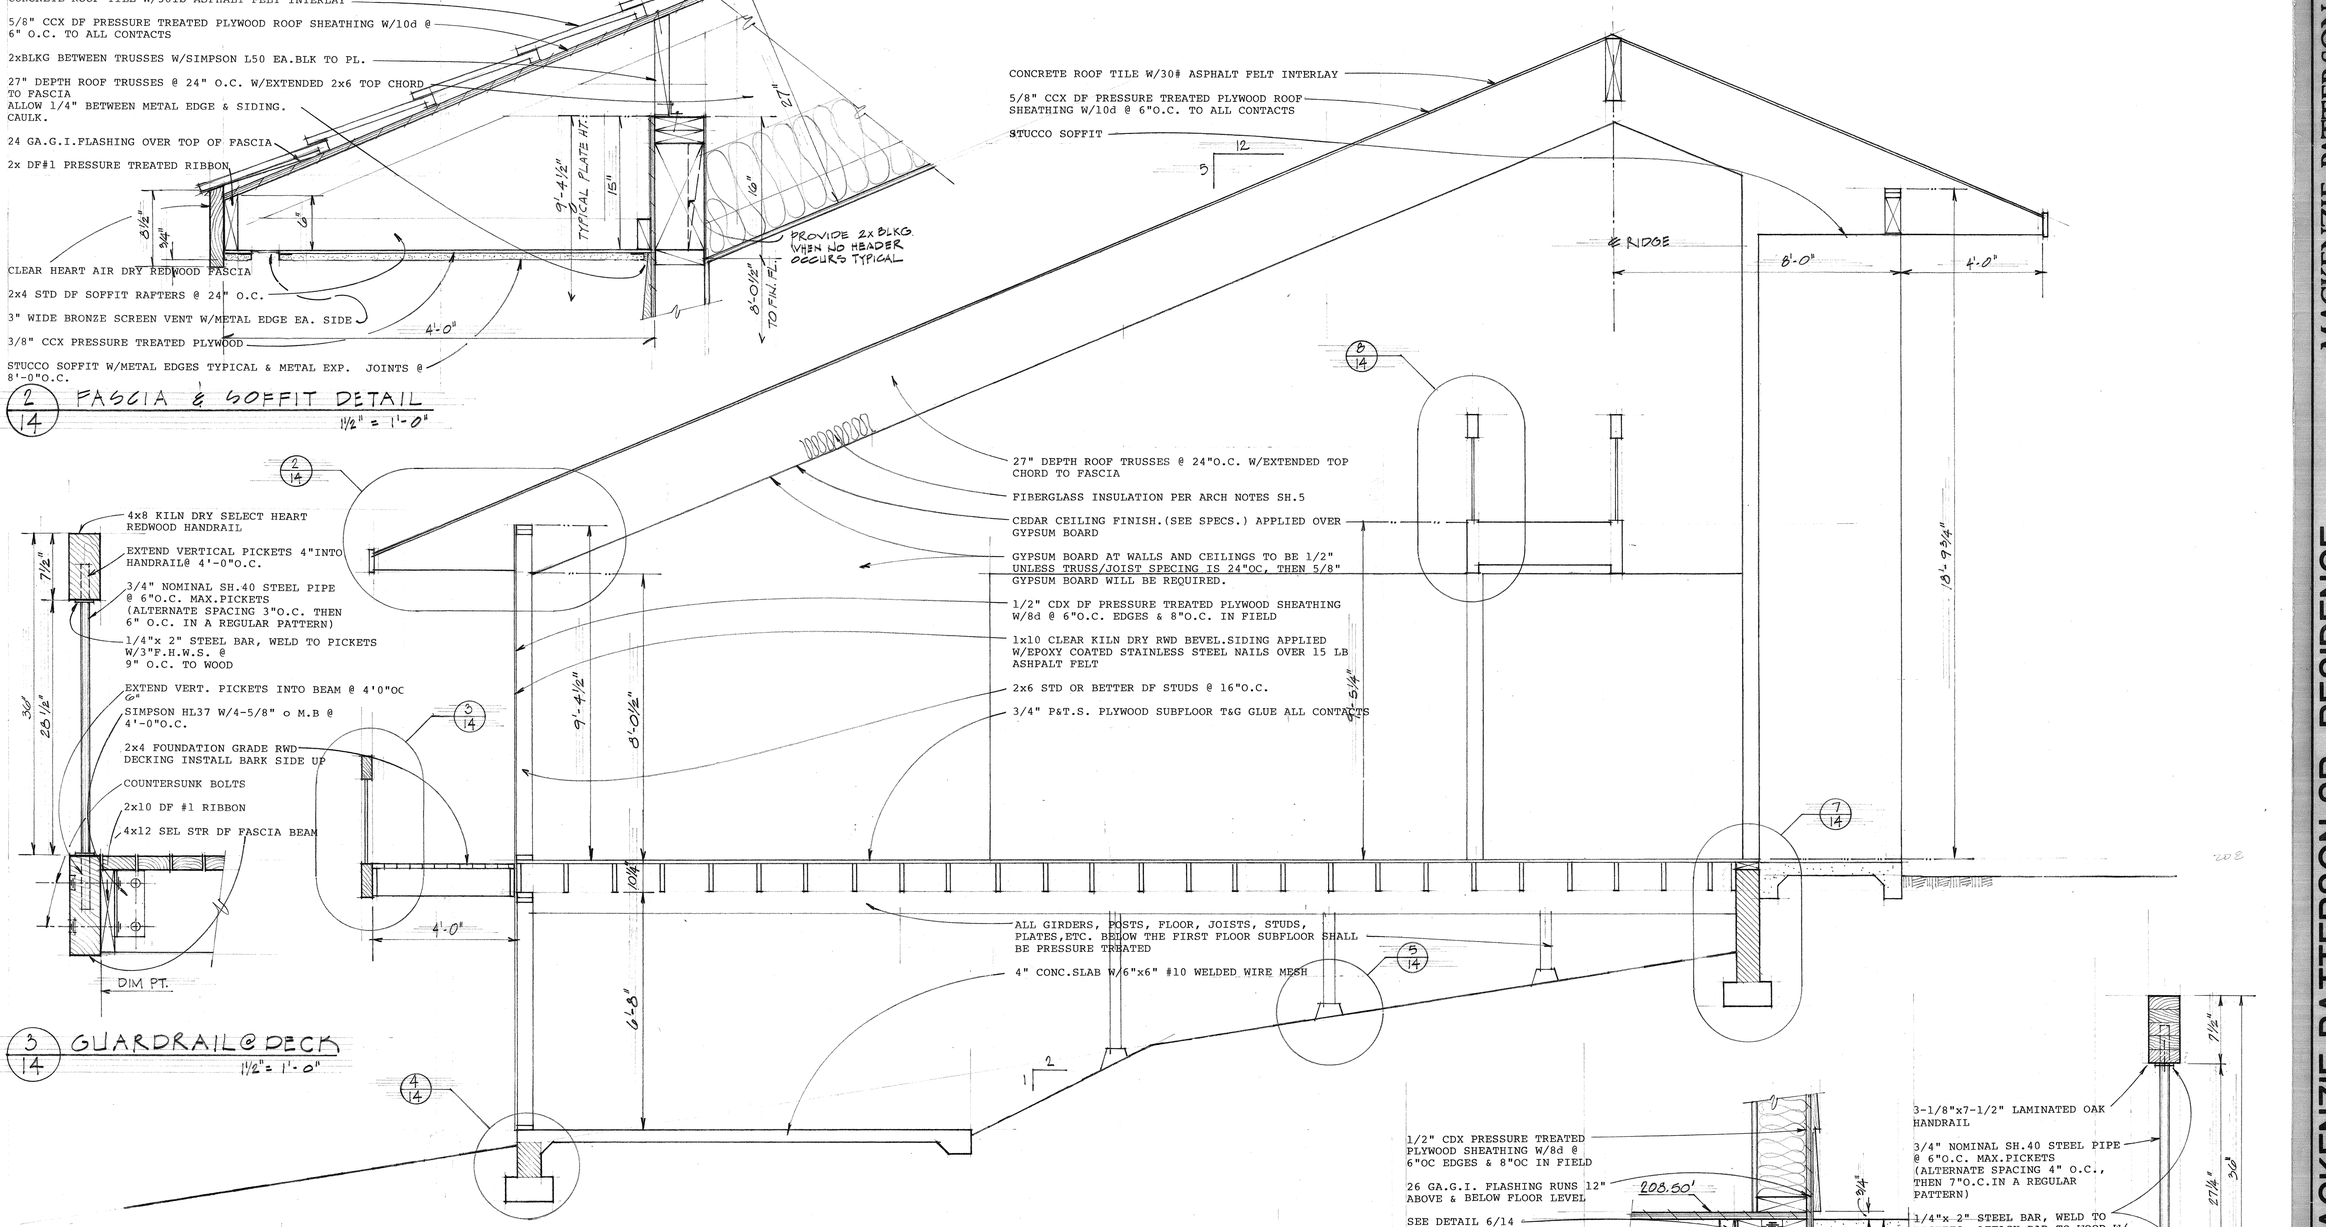

1/14 BUILDING SECTION THRU LIVING & ENTRY
SCALE: 1/2" = 1'-0"

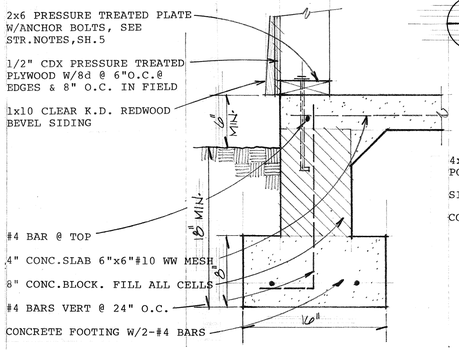

4/14 FOUNDATION @ SLAB
1 1/2" = 1'-0"

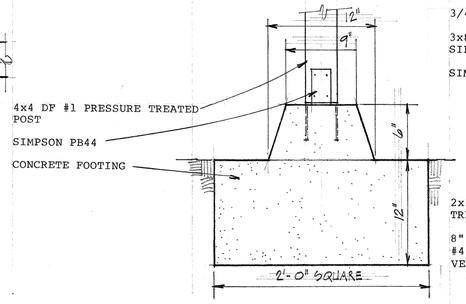

5/14 TYPICAL PIER
1 1/2" = 1'-0"

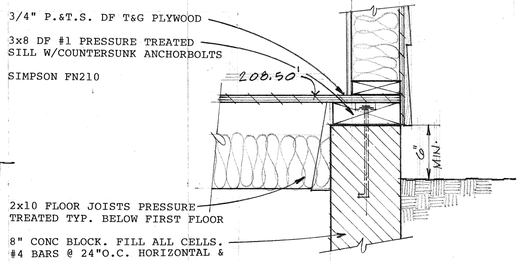

6/14 MINIMUM CLEARANCE FOUNDATION
1 1/2" = 1'-0"

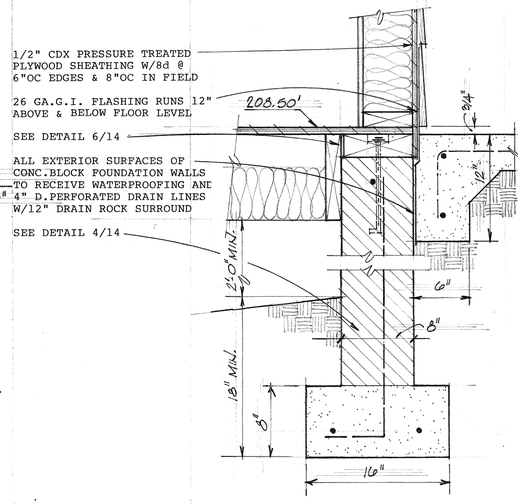

7/14 FOUNDATION @ ENTRY SLAB
1 1/2" = 1'-0"

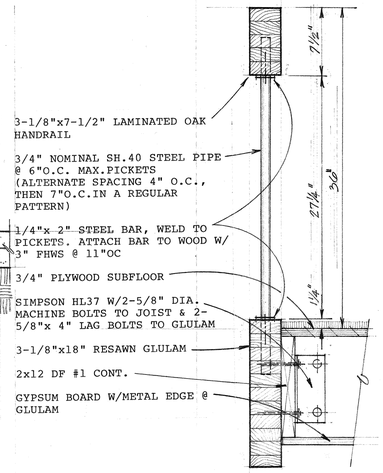

8/14 GUARDRAIL @ BRIDGE
1 1/2" = 1'-0"

MACKENZIE PATTERSON
Architect
C7065
Box 2497, Carmel, Ca. 93921
Phone 408 624-5377

MR & MRS MACKENZIE PATTERSON SR RESIDENCE

Peter Pan Road, Carmel Highlands Phone 624-1363
Monterey County AP# 241-201-17

14